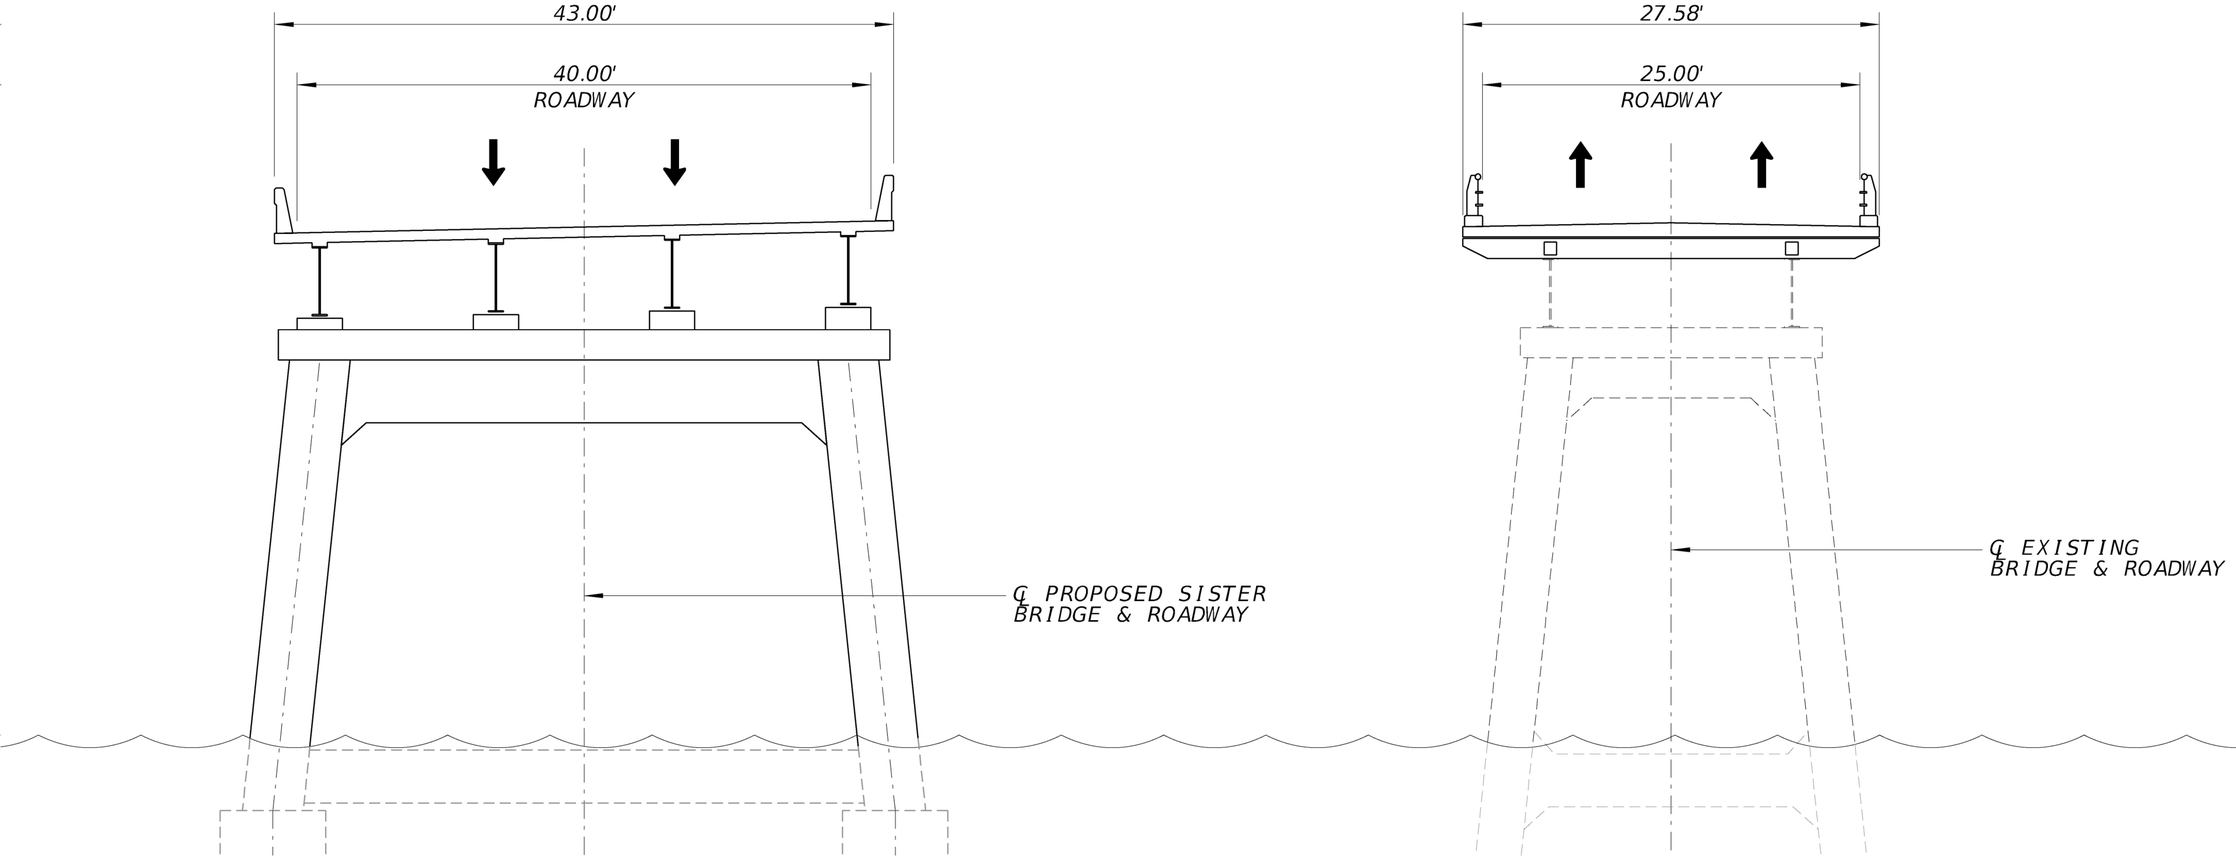
43.00'
40.00'
ROADWAY
℄ PROPOSED SISTER
BRIDGE & ROADWAY
27.58'
25.00'
ROADWAY
℄ EXISTING
BRIDGE & ROADWAY