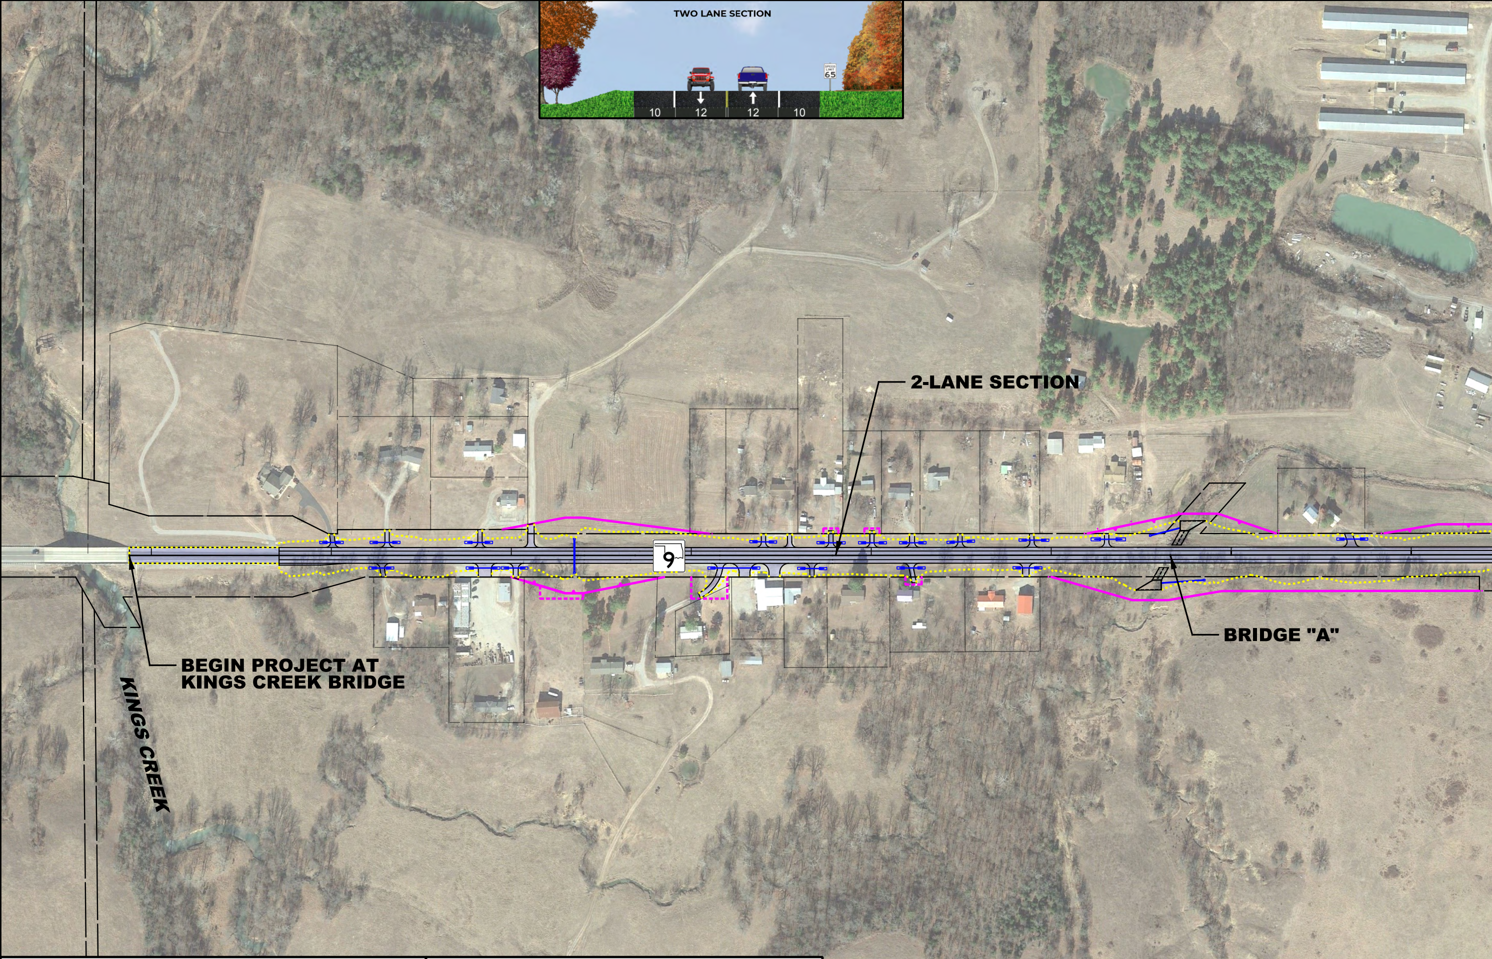
TWO LANE SECTION
SPEED LIMIT 65
10
12
12
10
2-LANE SECTION
9
BEGIN PROJECT AT KINGS CREEK BRIDGE
KINGS CREEK
BRIDGE "A"

OKLAHOMA
Transportation

LEGEND:

- EX. ROW
- PROP. ROW
- PROP. UE / TEMP. R/W
- PROPERTY LINE
- PROP. PAVEMENT
- PROP. STORM STR.
- PROP. LIMITS OF CONSTR.

100 0 100 200

SCALE: 1" = 100'

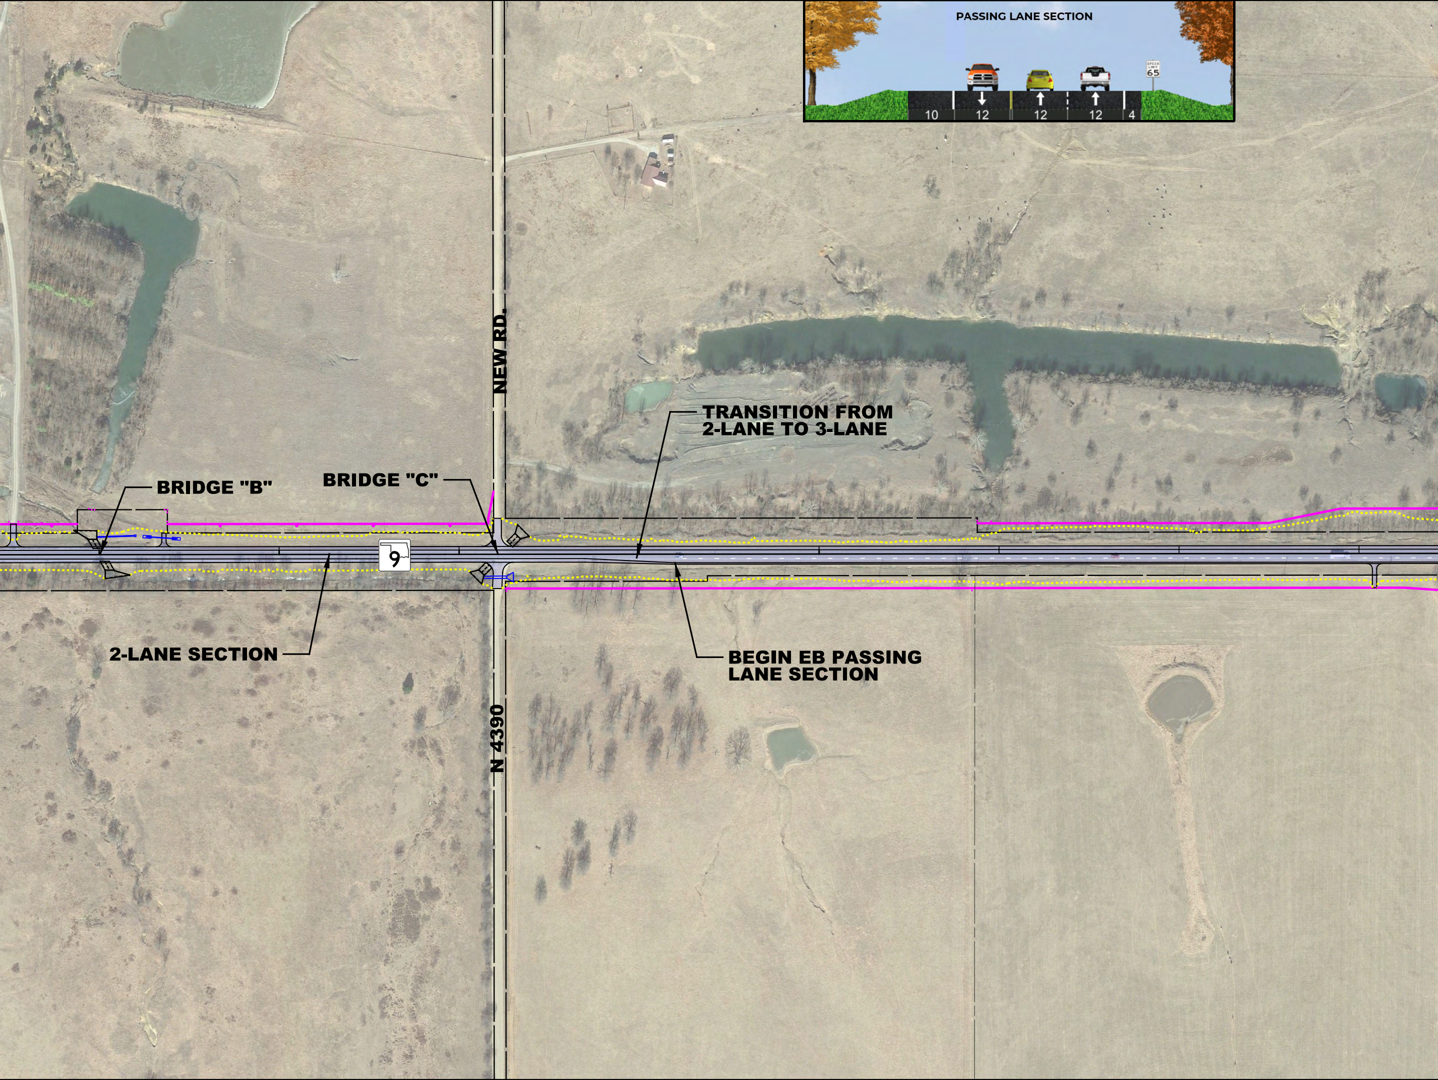
PASSING LANE SECTION
SPEED LIMIT 65
10
12
12
12
4
NEW RD.
TRANSITION FROM 2-LANE TO 3-LANE
BRIDGE "B"
BRIDGE "C"
9
2-LANE SECTION
BEGIN EB PASSING LANE SECTION
N 4390

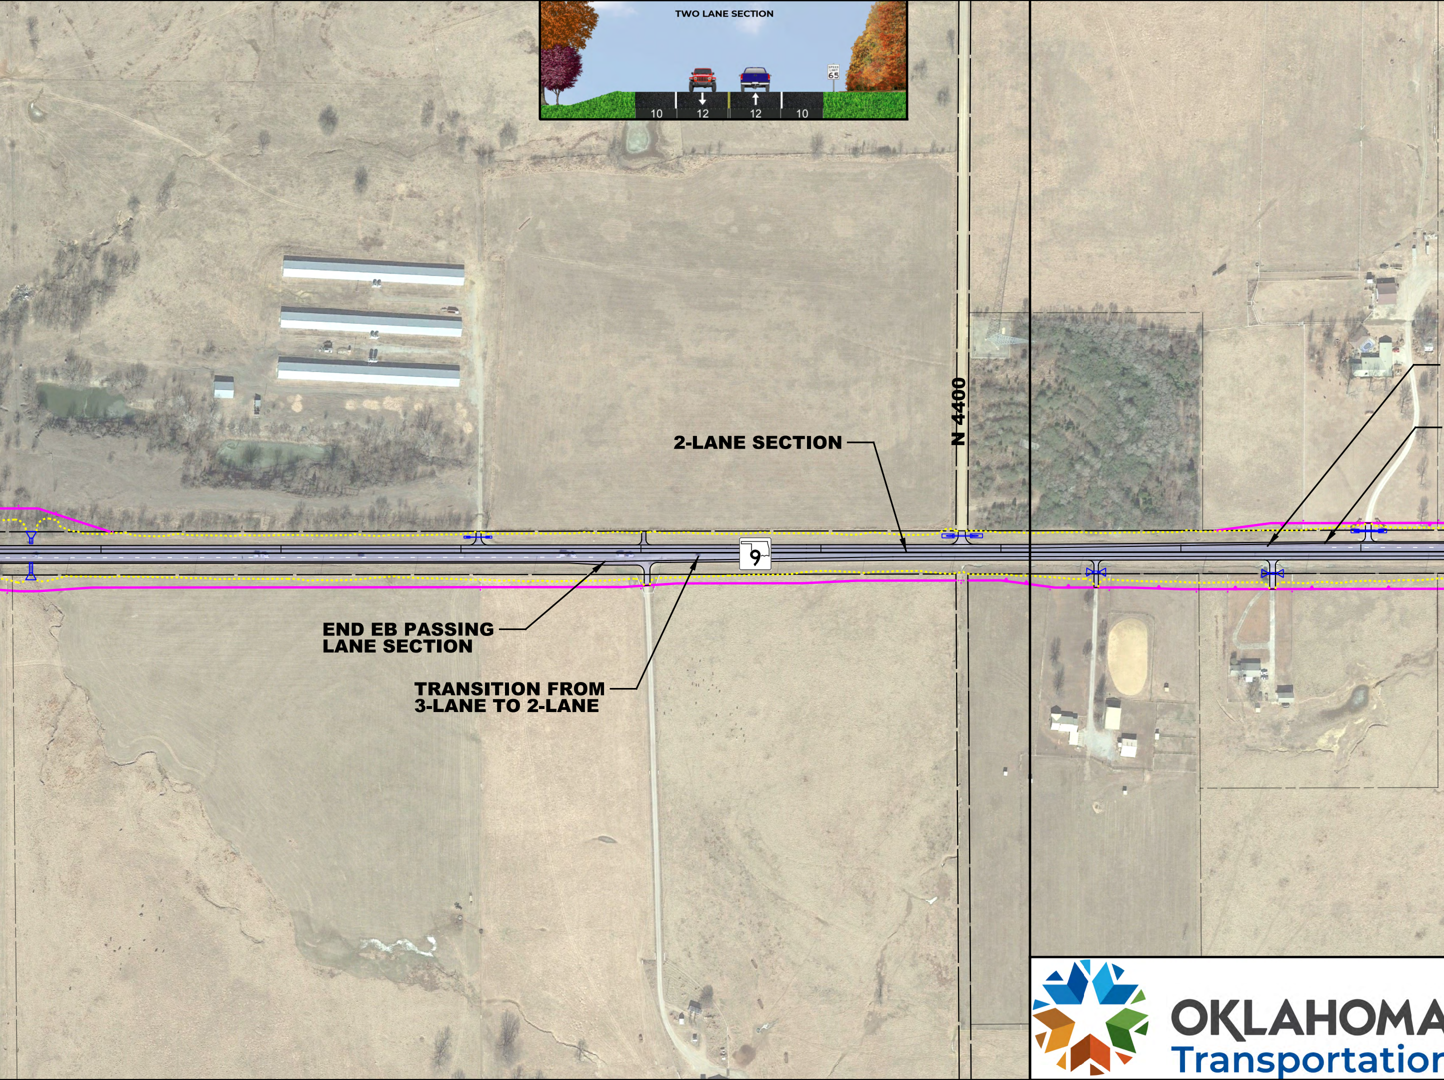
TWO LANE SECTION
10
12
12
10
SPEED LIMIT 65
N 4400
2-LANE SECTION
9
END EB PASSING LANE SECTION
TRANSITION FROM 3-LANE TO 2-LANE

OKLAHOMA
Transportatio

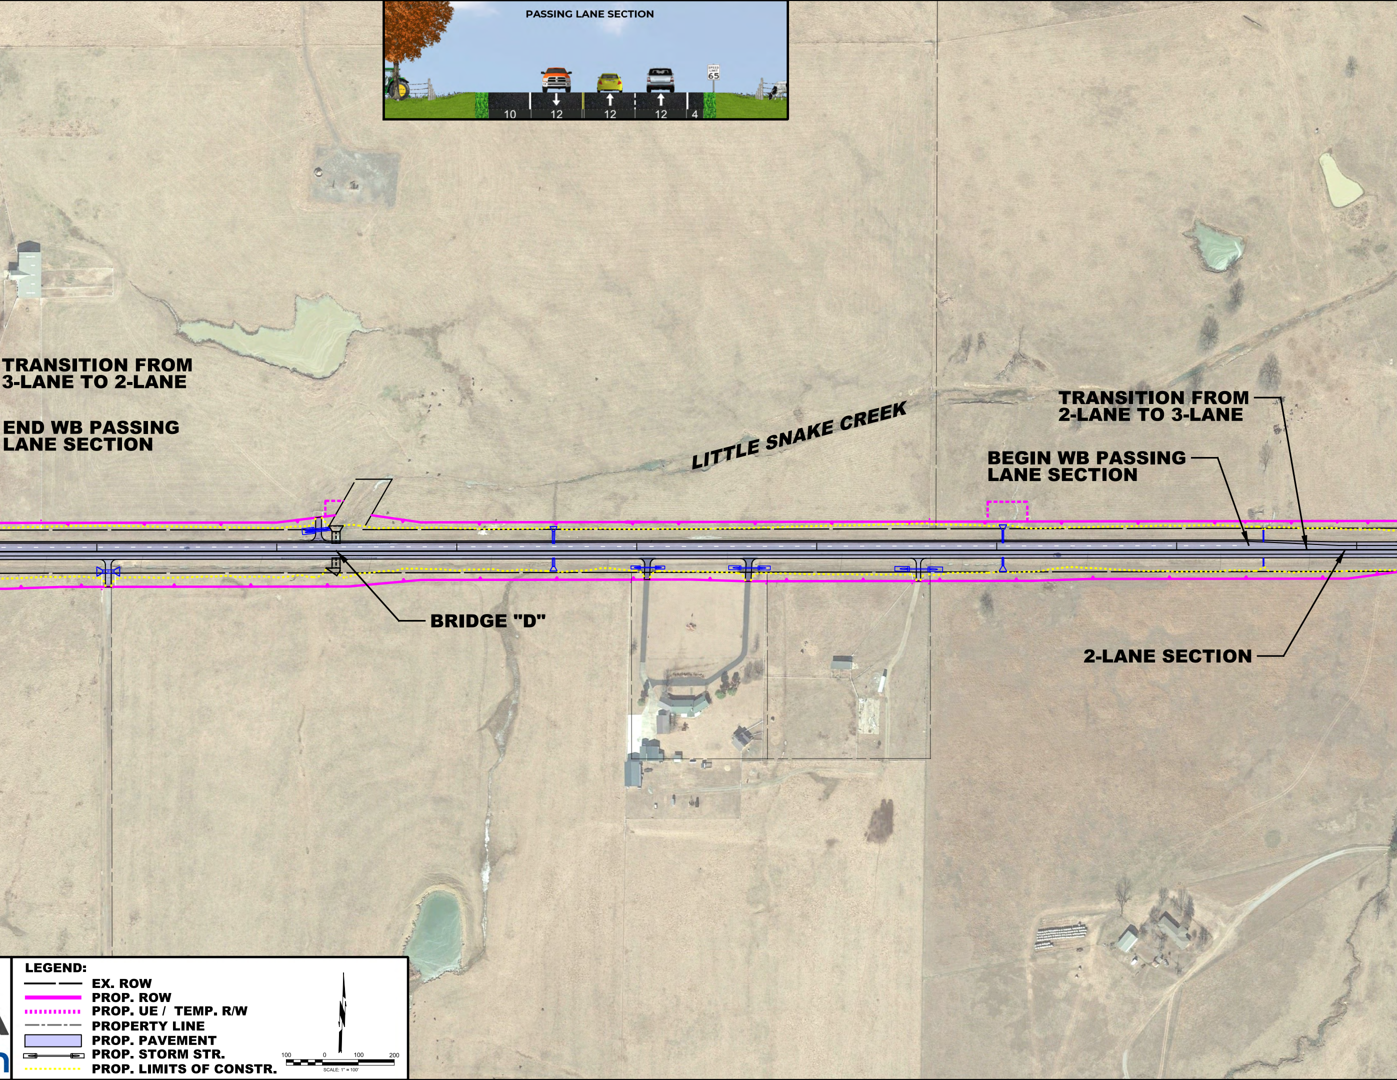
PASSING LANE SECTION
SPEED LIMIT 65
10
12
12
12
4
TRANSITION FROM 3-LANE TO 2-LANE
END WB PASSING LANE SECTION
LITTLE SNAKE CREEK
TRANSITION FROM 2-LANE TO 3-LANE
BEGIN WB PASSING LANE SECTION
BRIDGE "D"
2-LANE SECTION
LEGEND:
EX. ROW
PROP. ROW
PROP. UE / TEMP. R/W
PROPERTY LINE
PROP. PAVEMENT
PROP. STORM STR.
PROP. LIMITS OF CONSTR.
100
0
100
200
SCALE: 1" = 100'

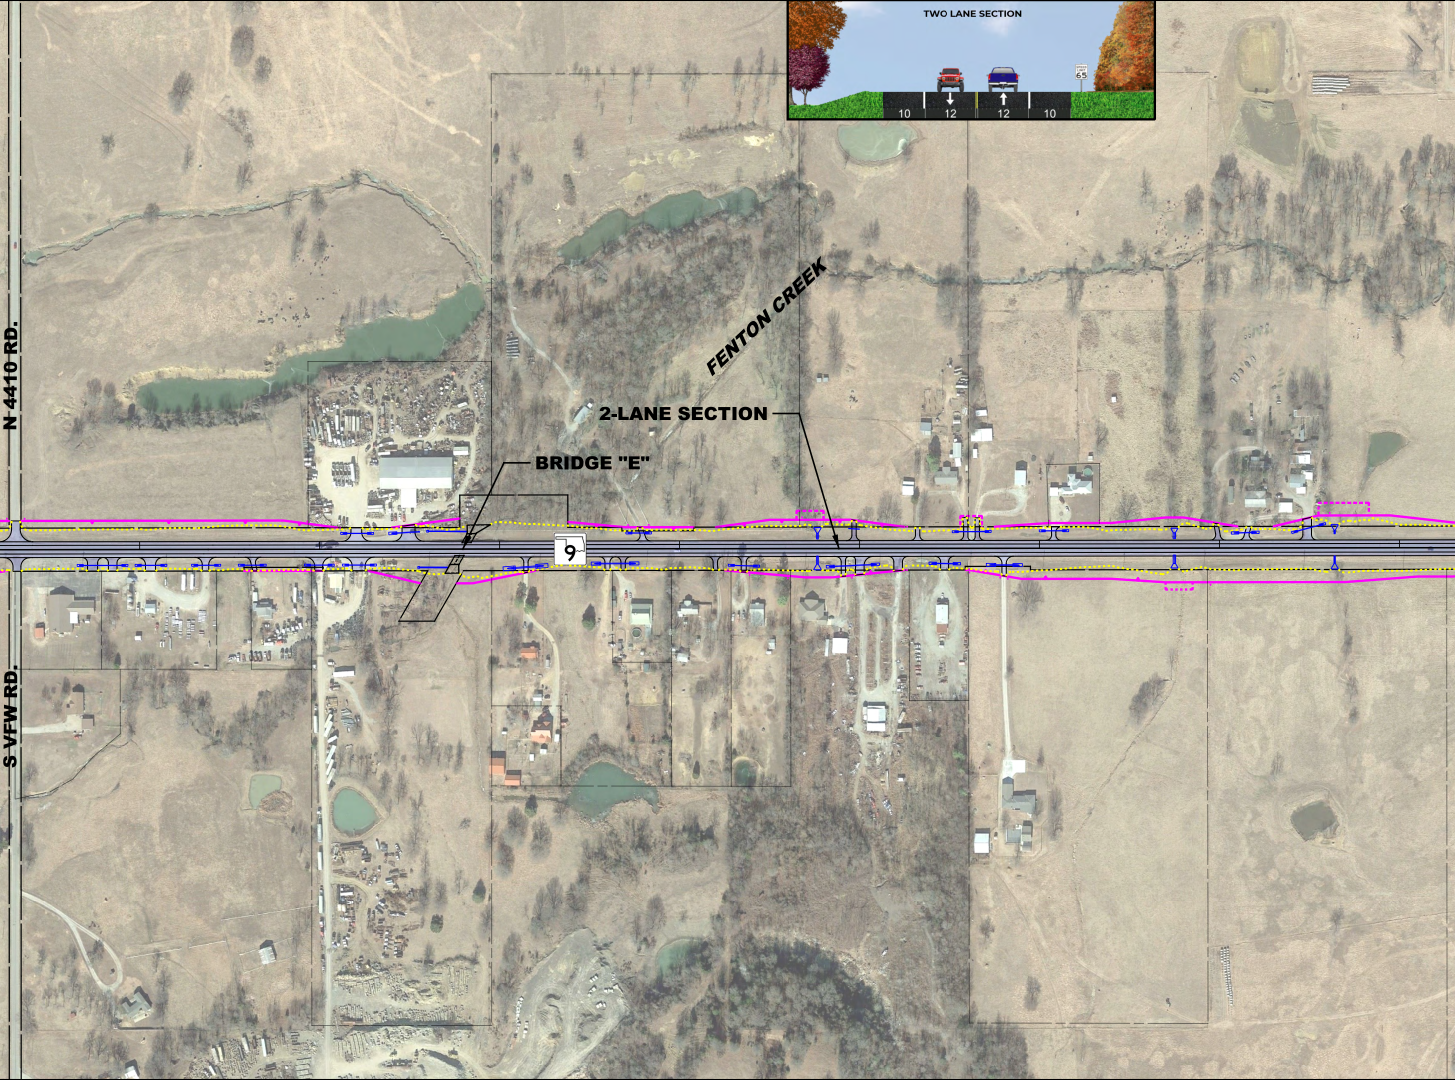
TWO LANE SECTION
SPEED LIMIT 65
10
12
12
10
N 4410 RD.
S VFW RD.
FENTON CREEK
2-LANE SECTION
BRIDGE "E"
9

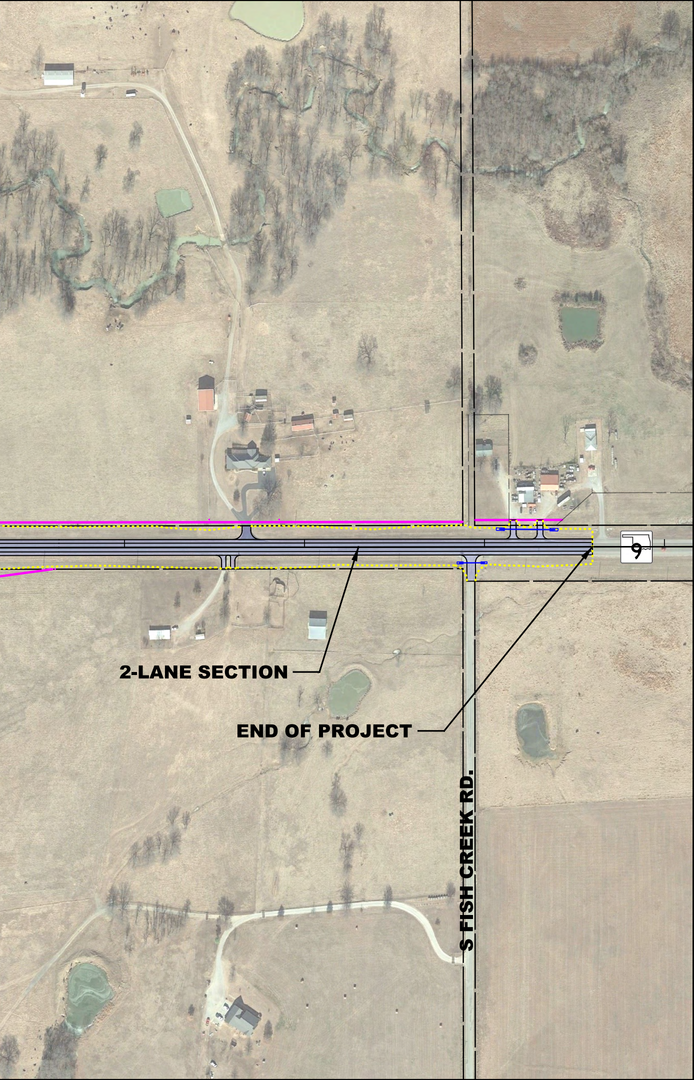
9
2-LANE SECTION
END OF PROJECT
S FISH CREEK RD.