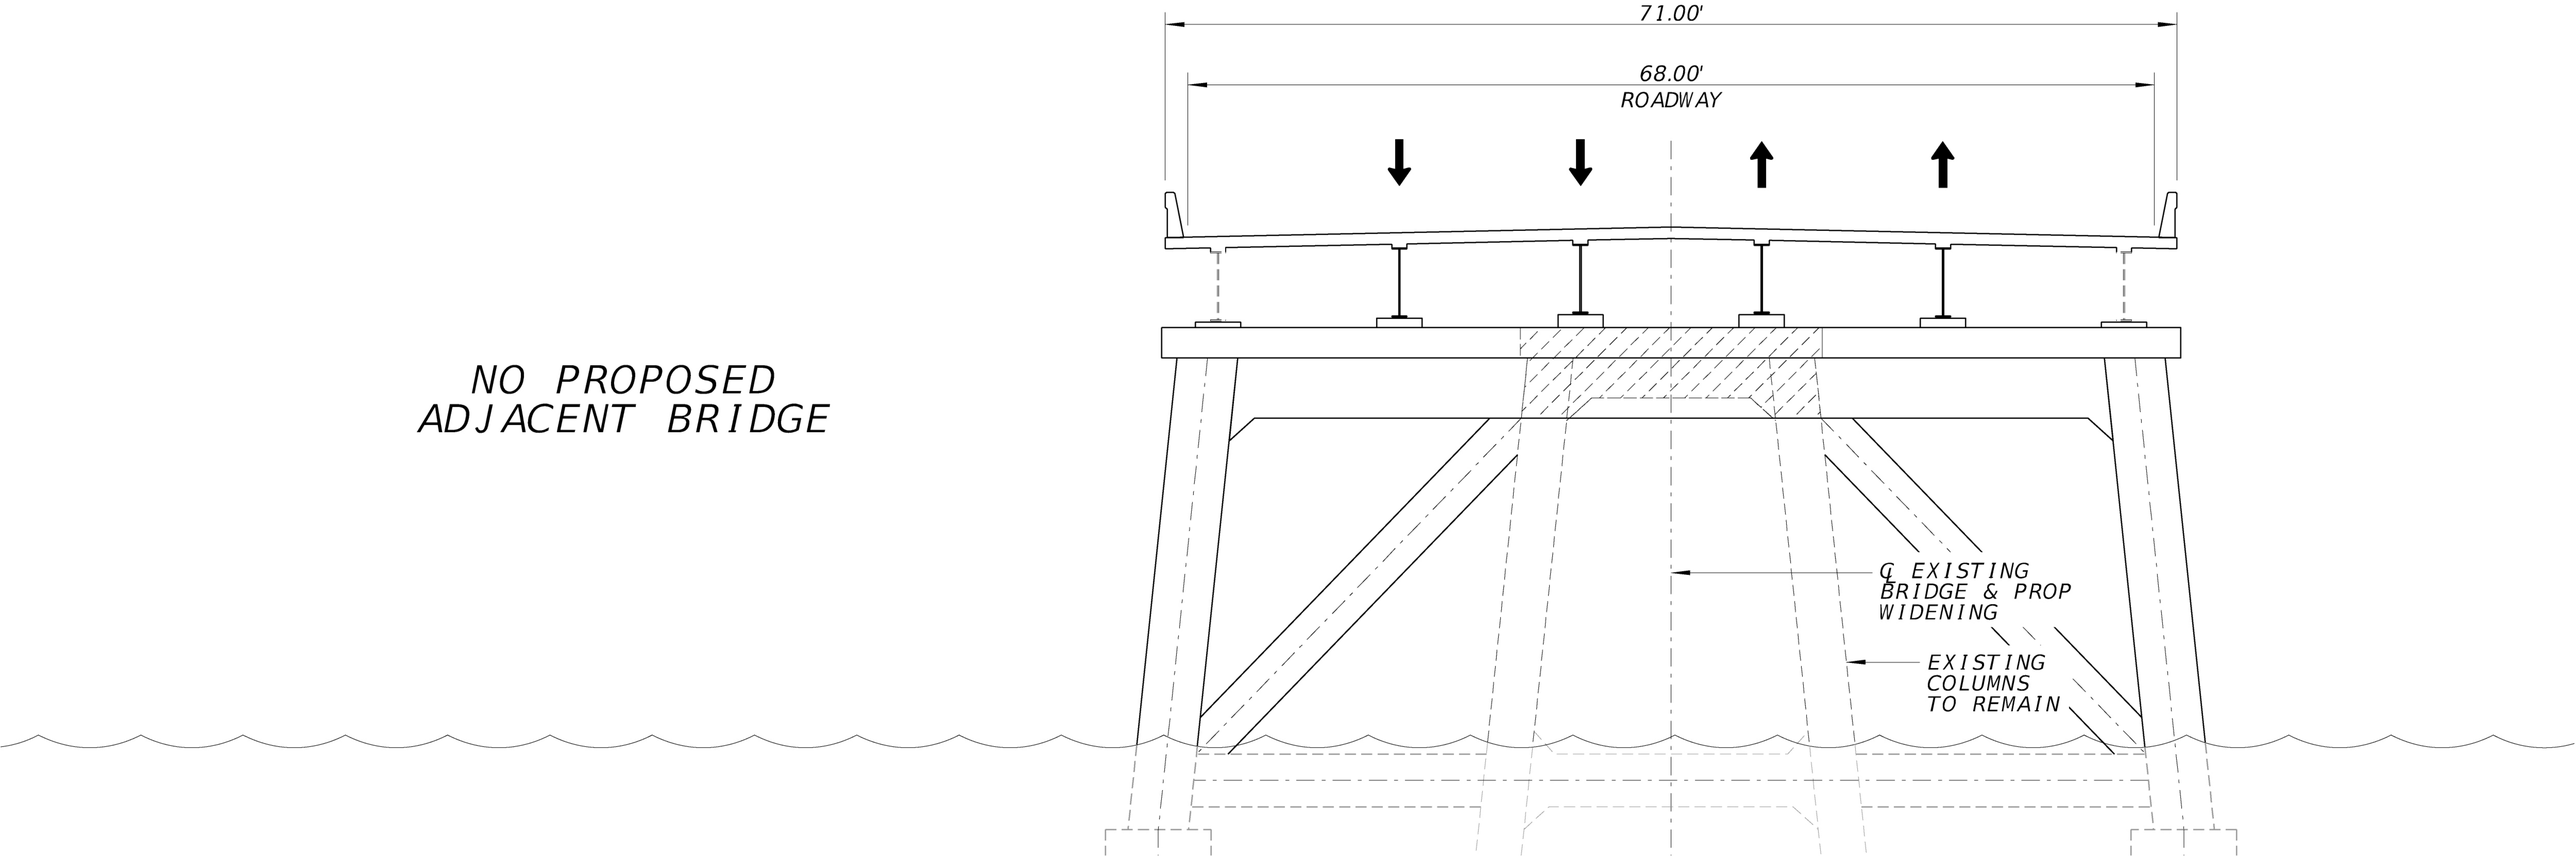NO PROPOSED
ADJACENT BRIDGE